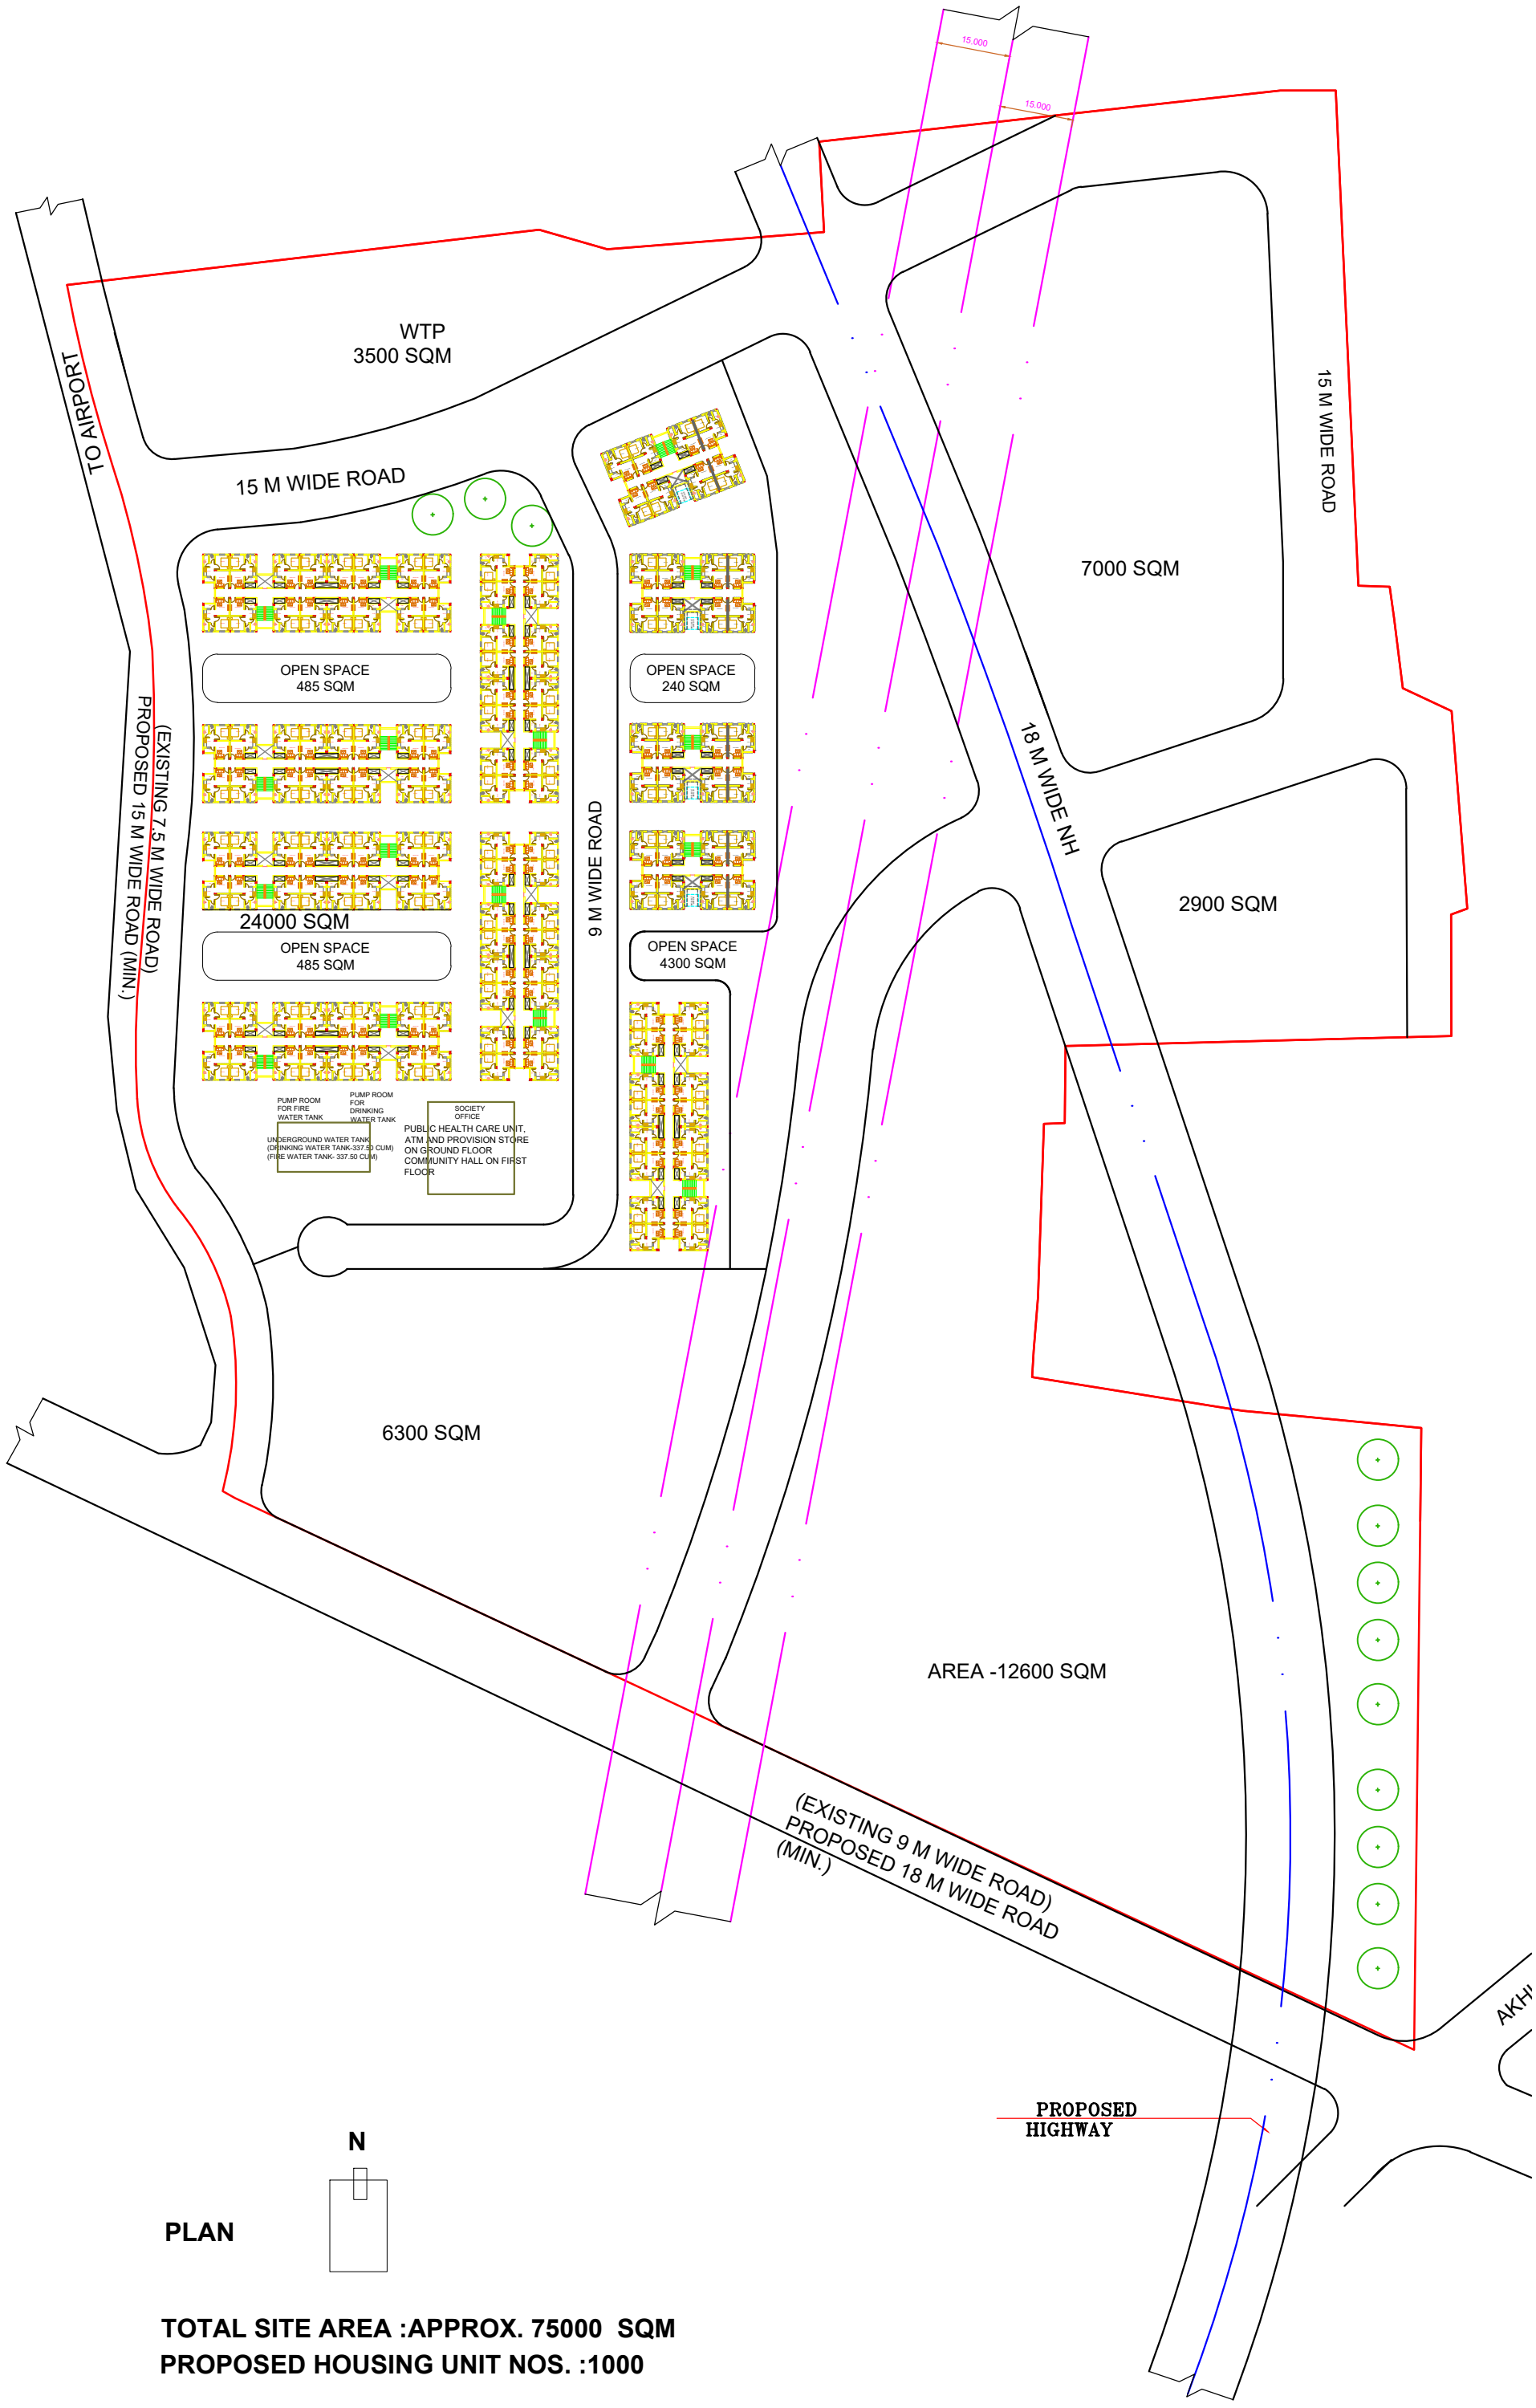

PLAN

TOTAL SITE AREA :APPROX. 75000 SQM
PROPOSED HOUSING UNIT NOS. :1000

TATA CONSULTING ENGINEERS LTD.	**PROPOSED EWS HOUSING AT AGARTALA**	**AGARTALA SMART CITY**