DETAIL OF AREA
Area of Comunity Bldg.= 525.0m²
Area of Platform = 117.5m²
Total Area = 642.5m²

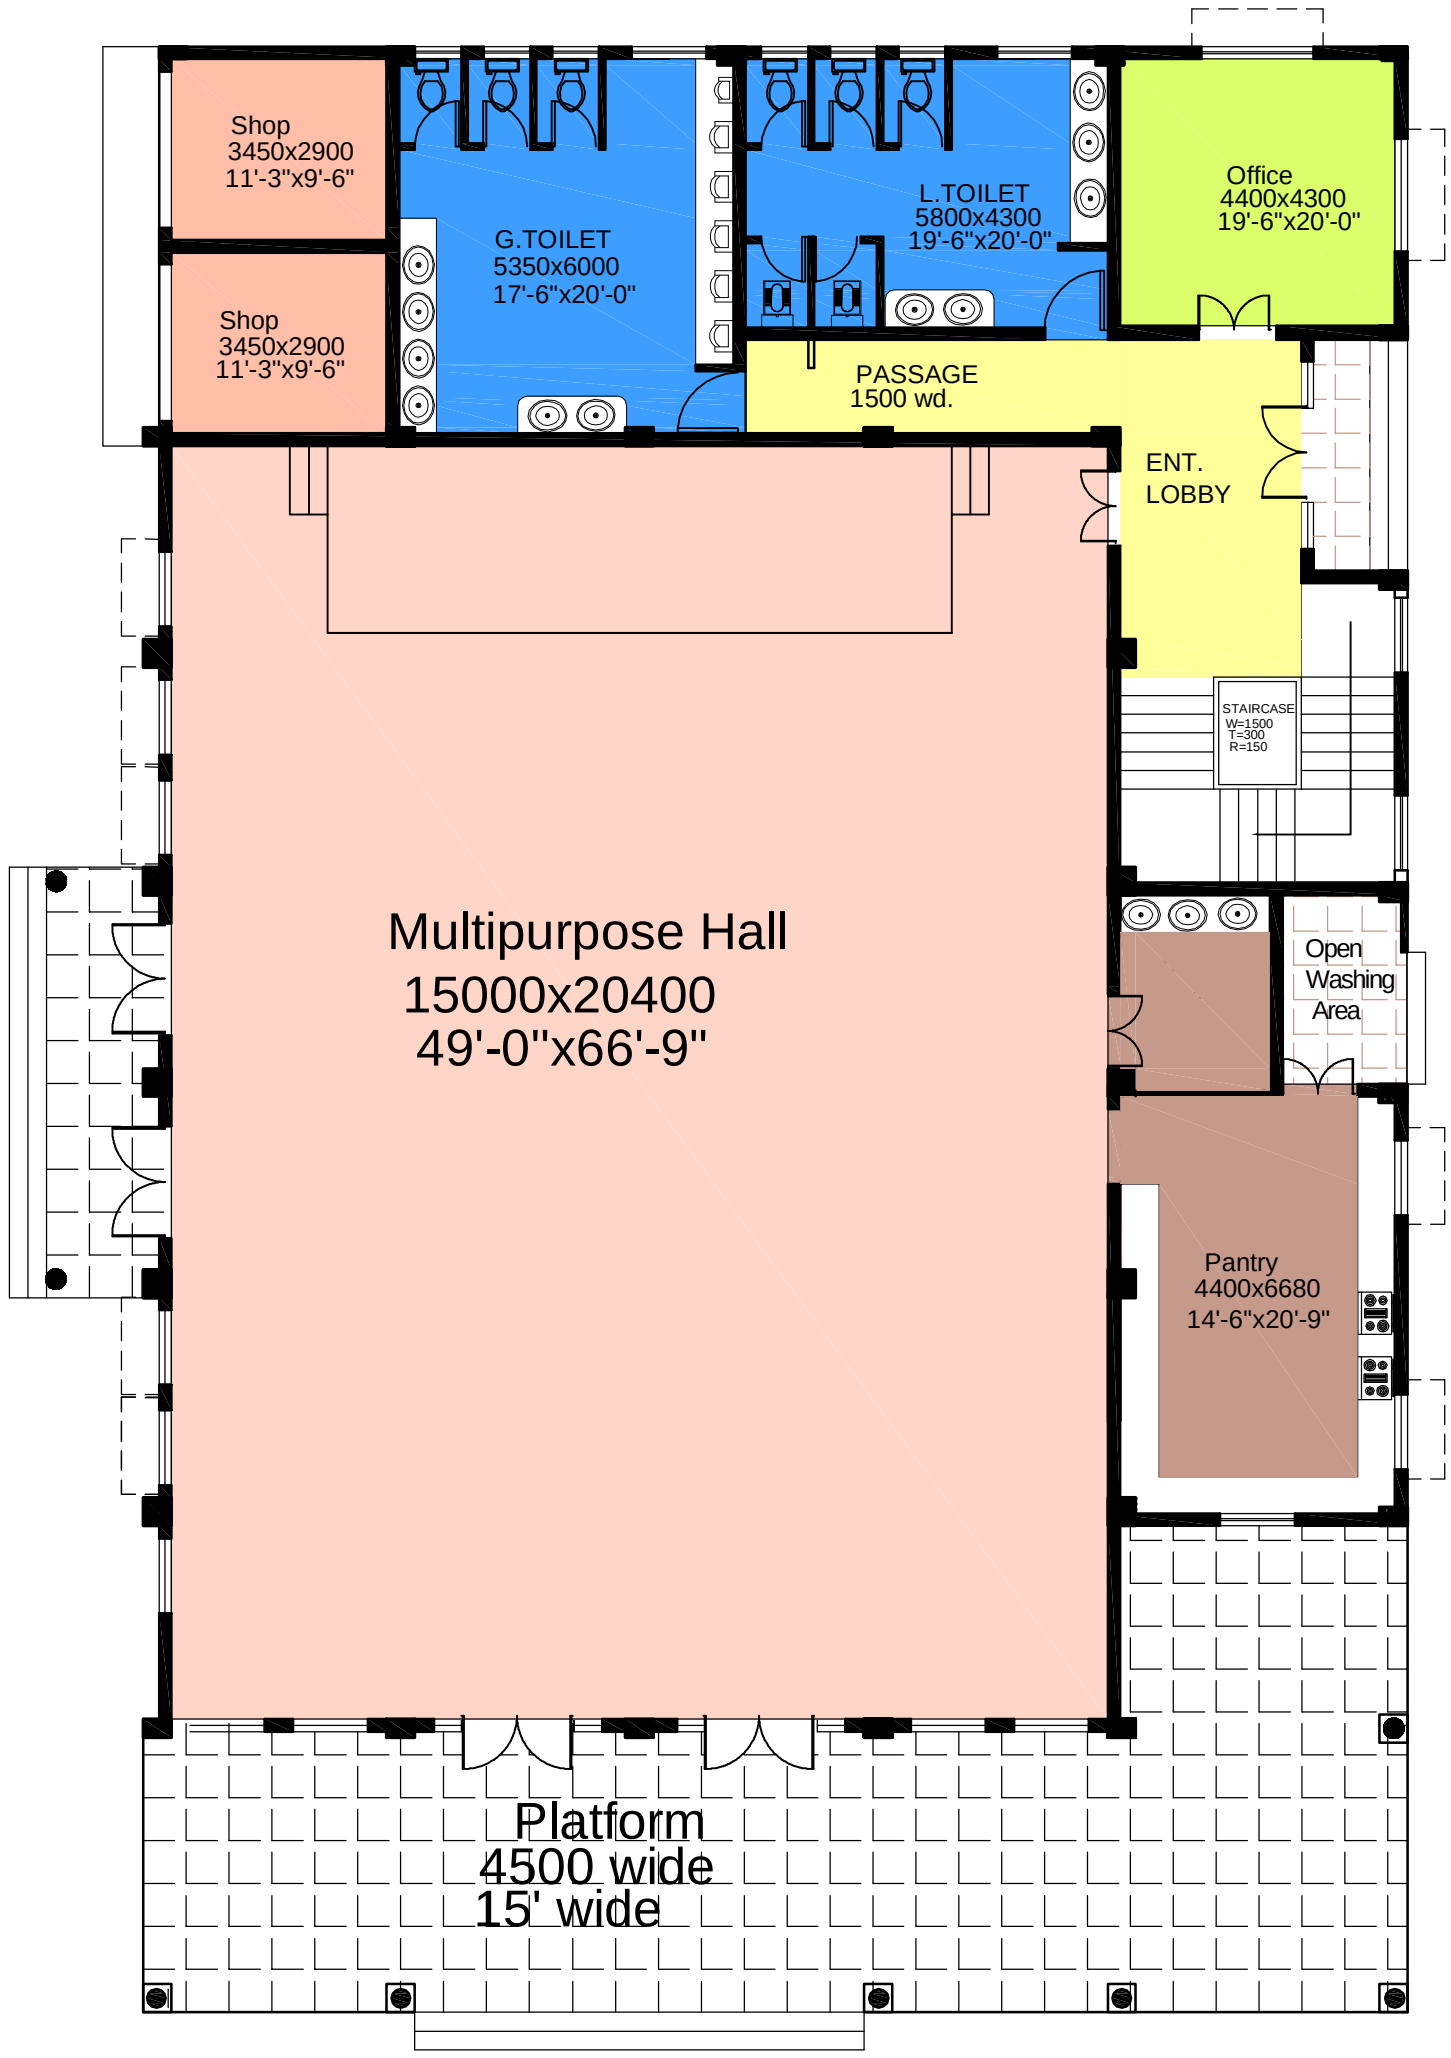

FLOOR PLAN
COMMUNITY CENTER

PROJECT

Proposed Demonstration Houses & Com.Center
At Saraswathi Nagar of Chowtapalem Village,
Venkatachalam Mandal,SPS Nellore District.

DATE	ISSUED TO

DRG.TITLE

DATE | SCALE | NORTH

DEALT BY | APP. BY

bmtpc
BUILDING MATERIALS & TECHNOLOGY PROMOTION COUNCIL
MINISTRY OF HOUSING&URBAN POVERTY ALLEVIATION,(Govt.of India)
CORE-5A , Ist. FLOOR , INDIA HABITAT CENTRE ,
LODHI ROAD , NEW DELHI -110003
PHONE-011-24638096,011-24638097: Website:www.bmtpc.org.

DRG.NO.